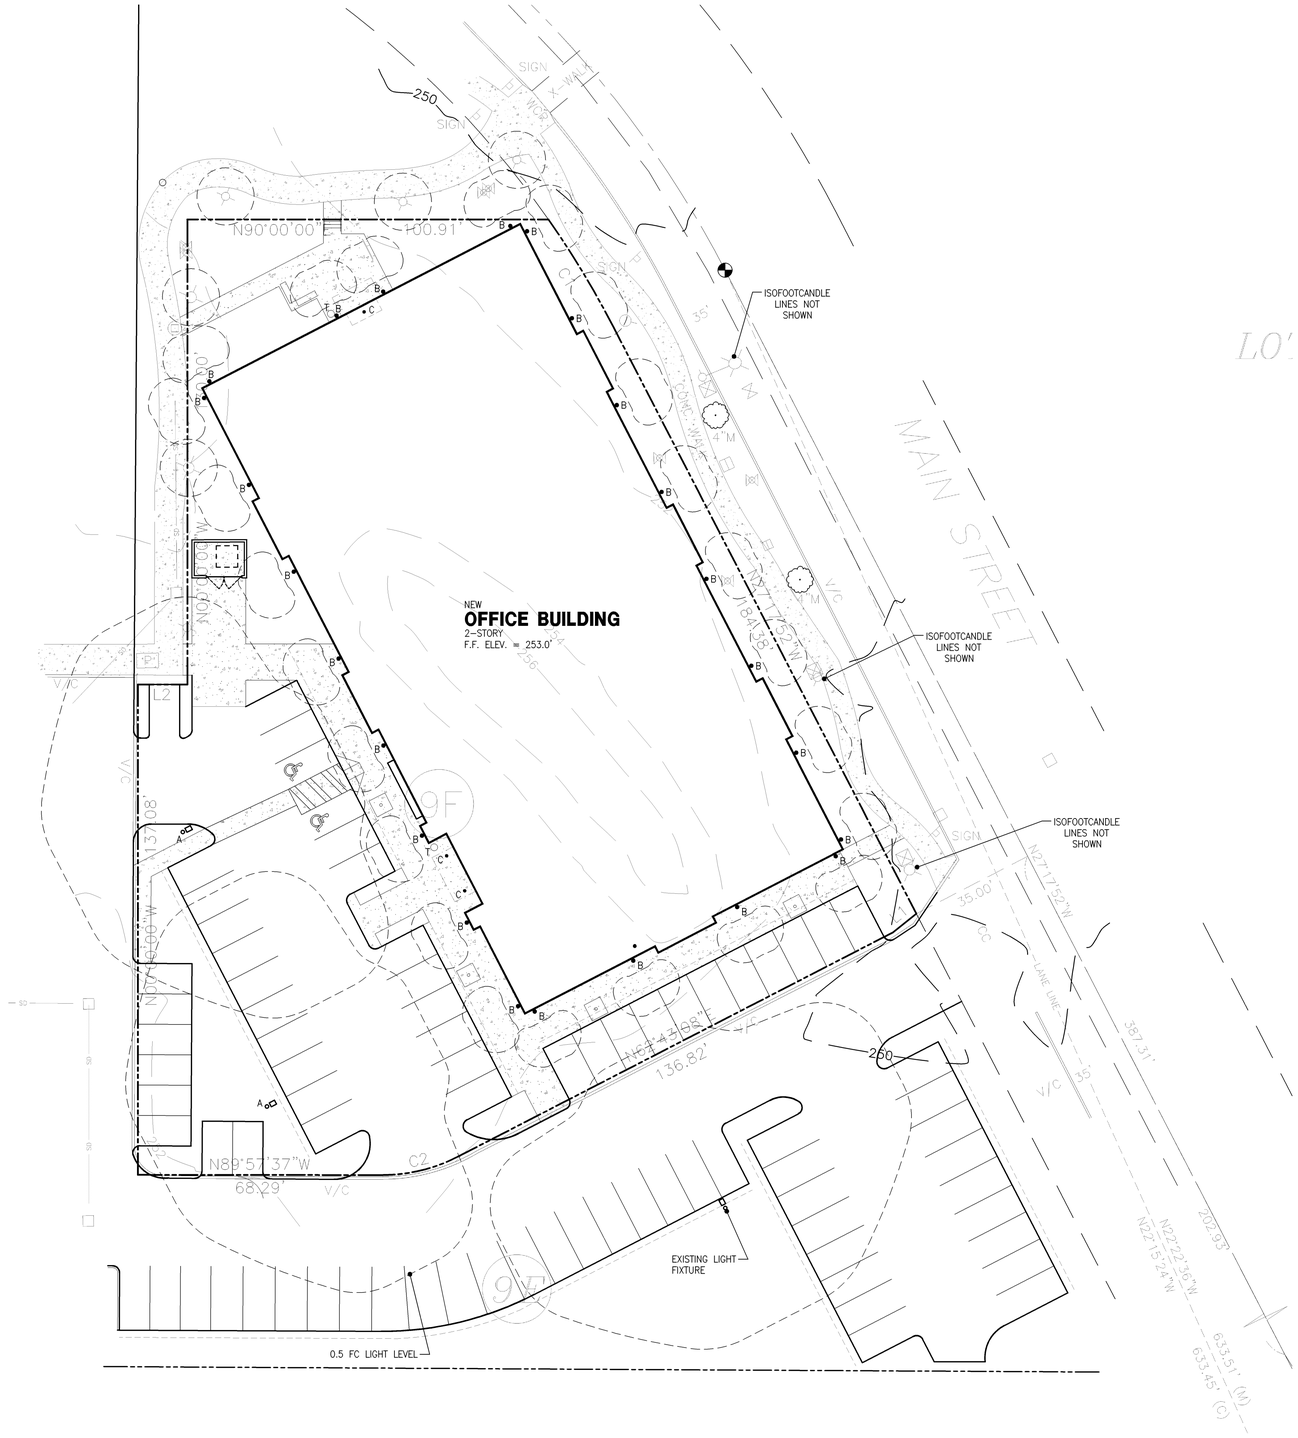

LIGHT SYMBOL LEGEND

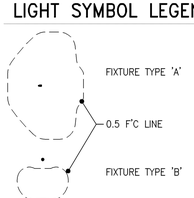

EXTERIOR LIGHTING LEGEND

MARK	DESCRIPTION	LAMP	MANUFACTURER & NUMBER
A	POLE MOUNTED SHOEBOX TYPE W/ SINGLE ARM ON 30" CONC. BASE, TOTAL HEIGHT OF 26'-6"	400 HPS	KIM #TA/RA254/400HPS/BK-P ON 27' CONC. AGGREGATE POLE (ALL TO MATCH EXISTING FIXTURES AT CITY HALL)
B	WALL SCONCE	50 MH	LUMINIS W631-M50-DL2
C	COMPACT FLUORESCENT DOWNLIGHT IN SOFFIT	32W TRIPLE TUBE	TO BE DETERMINED

ISOFOOTCANDLE HORIZONTAL ILLUMINANCE LIGHTING SITE PLAN

NORTH

0 10 20 40 60

no.	revision	date
	BUILDING PERMIT SUBMITTAL	08/02/06
	PRELIM. REVIEW RESPONSE 1	06/05/06

05-176 job no.
JB drawn
BW checked
06/05/06 date

REGISTERED ARCHITECT 2395 LANCE MUELLER STATE OF WASHINGTON

LAKEWOOD OFFICE BUILDING

LOT9F OF VILLA PLAZA, MAIN STREET, LAKEWOOD WA
MJR DEVELOPMENT

ISOFOOTCANDLE HORIZ. ILLUMINANCE LIGHTING SITE PLAN

LANCE MUELLER & ASSOCIATES
ARCHITECTS · AIA
130 LAKESIDE · SEATTLE, WA 98122 · 206 325 2553

sheet
A1.3

PLOT DATE: 08/02/06
N:\DWGS\LAKEWOOD OFC BDLG\P1-0_1-3.DWG
XREF'S: