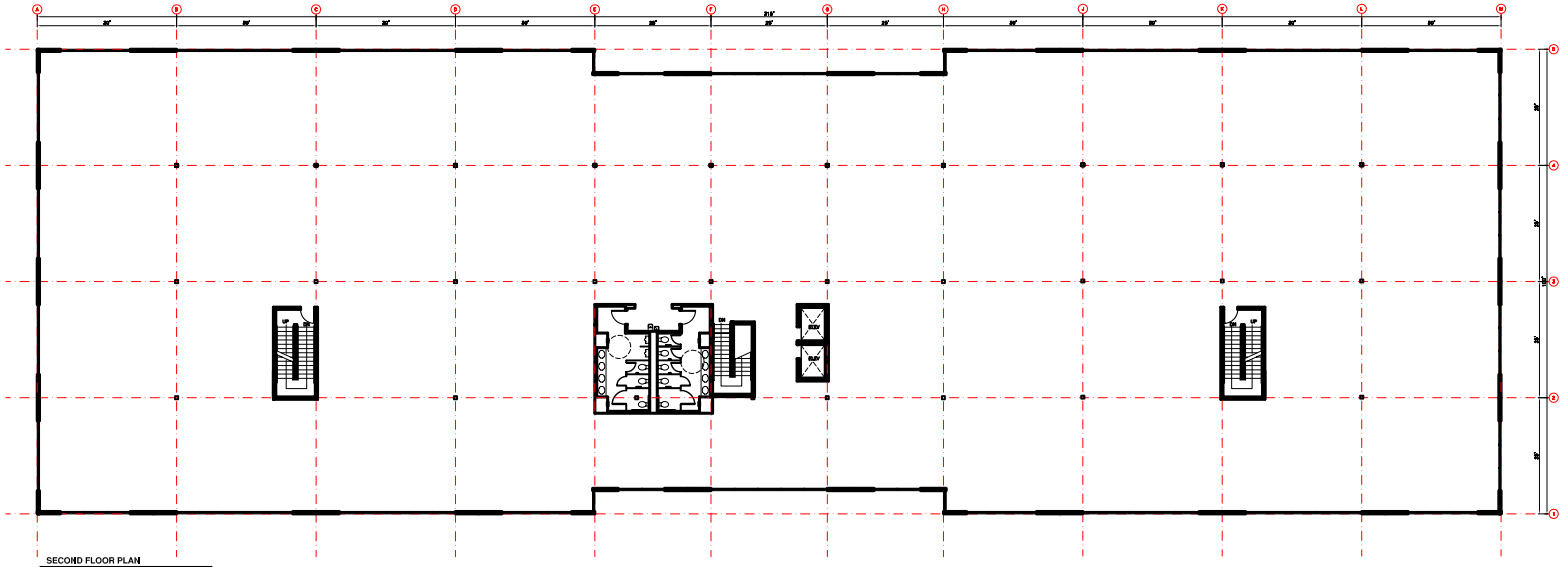

SECOND FLOOR PLAN

1/8"=1'

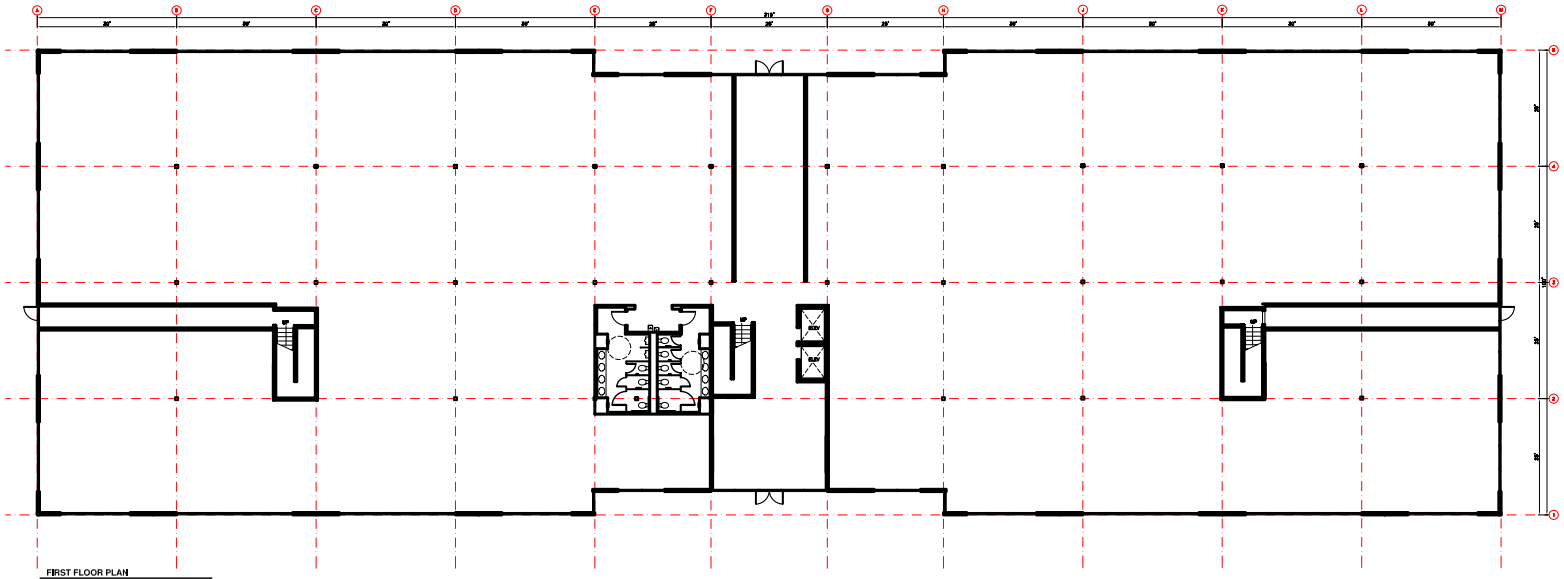

FIRST FLOOR PLAN

1/8"=1'

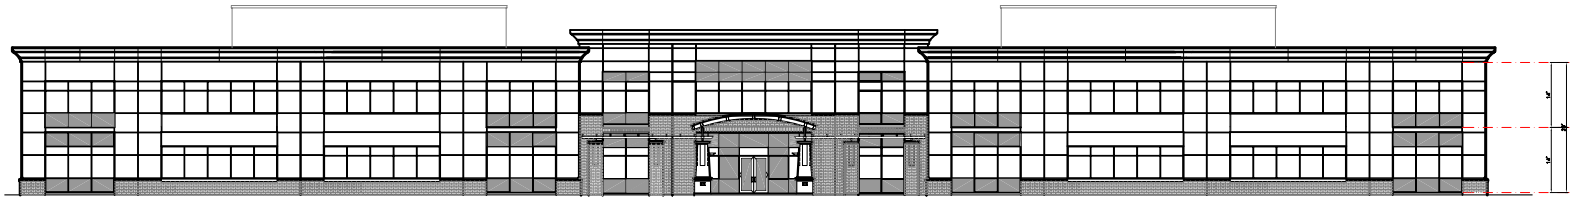

FRONT ELEVATION

1/8"=1'